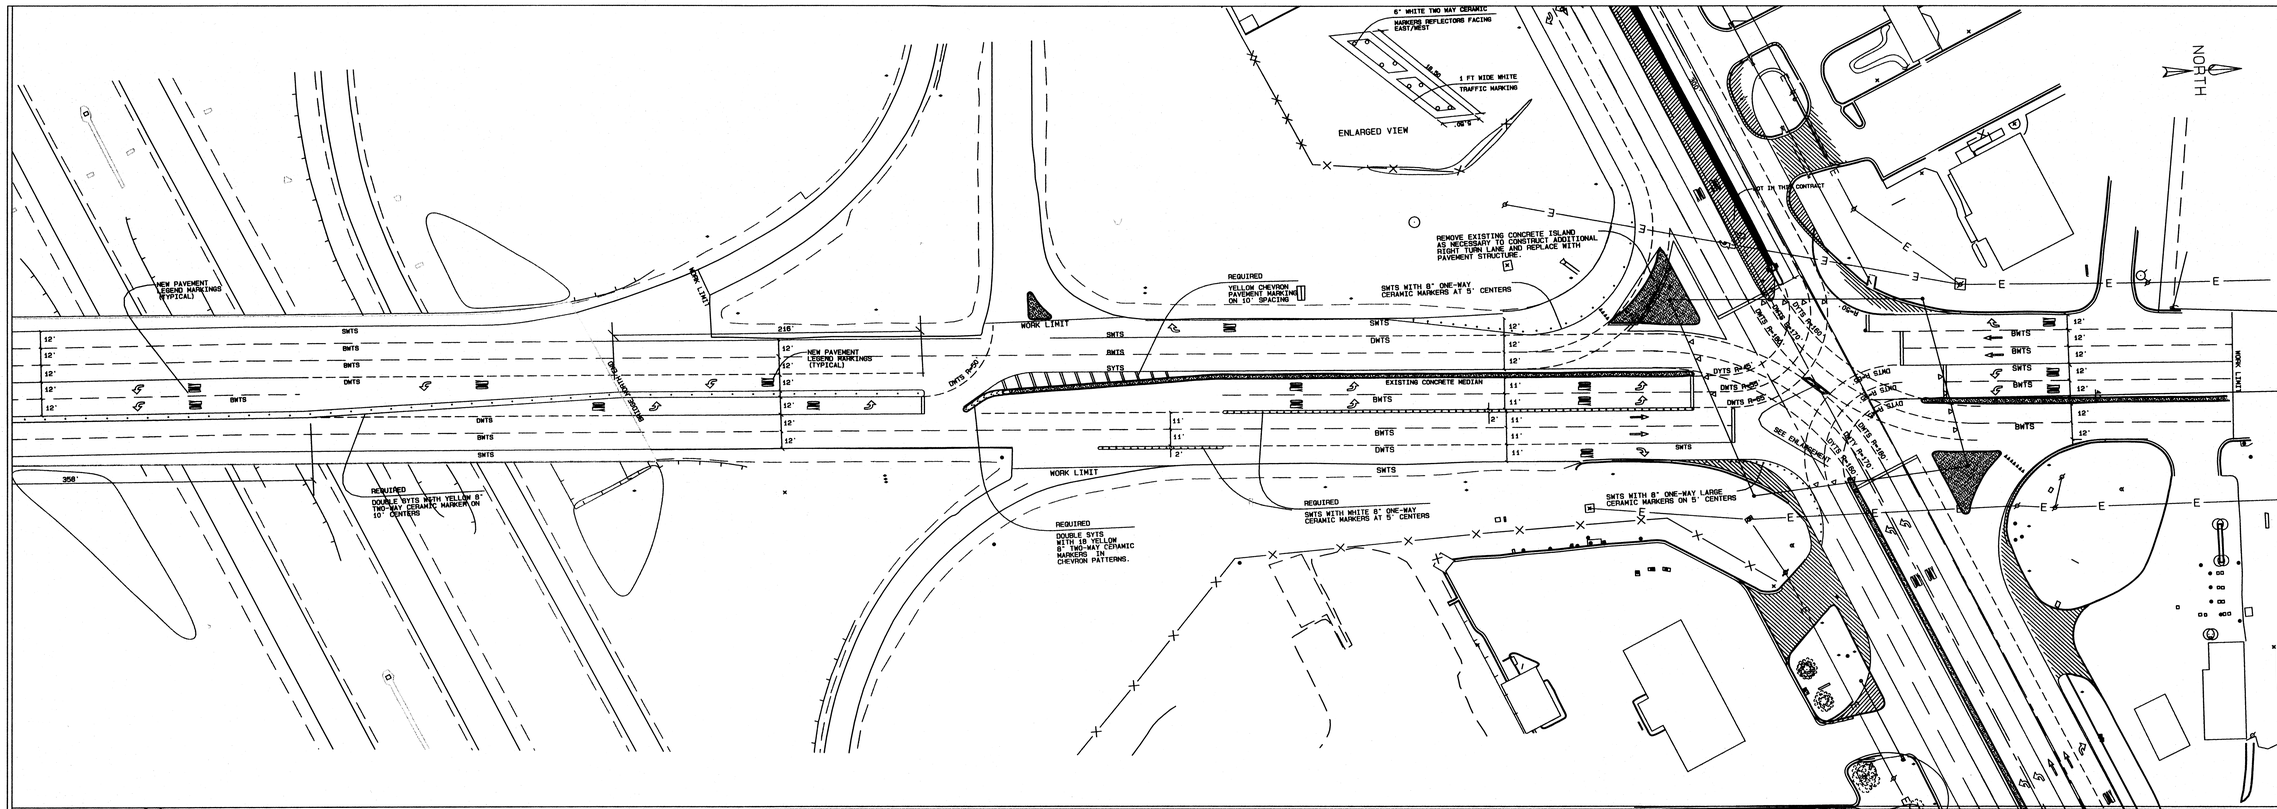

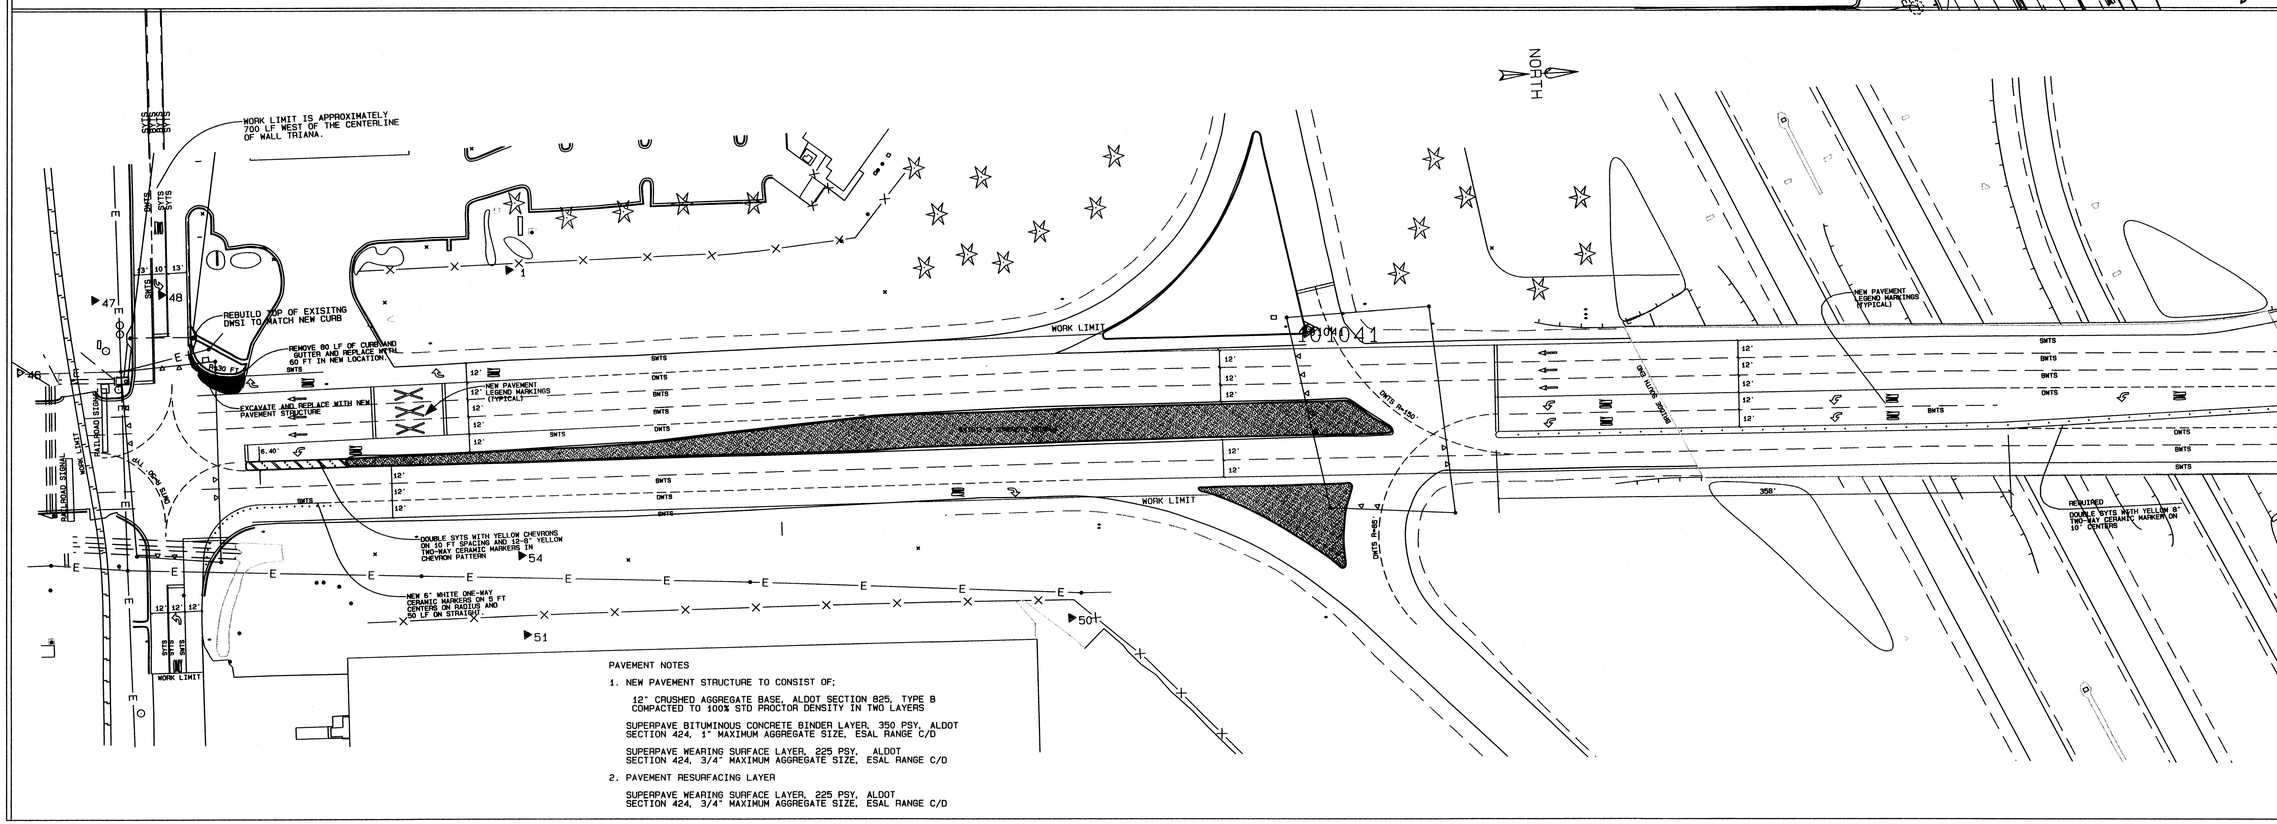

PAVEMENT NOTES

1. NEW PAVEMENT STRUCTURE TO CONSIST OF;

   12" CRUSHED AGGREGATE BASE, ALDOT SECTION 825, TYPE B COMPACTED TO 100% STD PROCTOR DENSITY IN TWO LAYERS

   SUPERPAVE BITUMINOUS CONCRETE BINDER LAYER, 350 PSY, ALDOT SECTION 424, 1" MAXIMUM AGGREGATE SIZE, ESAL RANGE C/D

   SUPERPAVE WEARING SURFACE LAYER, 225 PSY, ALDOT SECTION 424, 3/4" MAXIMUM AGGREGATE SIZE, ESAL RANGE C/D

2. PAVEMENT RESURFACING LAYER

   SUPERPAVE WEARING SURFACE LAYER, 225 PSY, ALDOT SECTION 424, 3/4" MAXIMUM AGGREGATE SIZE, ESAL RANGE C/D

REVISIONS

NO.	DESCRIPTION	DATE	BY

City of Madison
Engineering Department
100 Hughes Road, Madison, Alabama 35758
TEL: 256-772-5684 FAX: 256-772-6244

WALL TRIANA IMPROVEMENTS
MADISON BLVD TO CLEGHORN

WALL TRIANA PLAN

DRAWN BY	APPROVED BY
GLC	GLC

SCALE 1"=50'

DATE 6-16-2010

PROJECT NUMBER	SHEET NUMBER
07-092	01